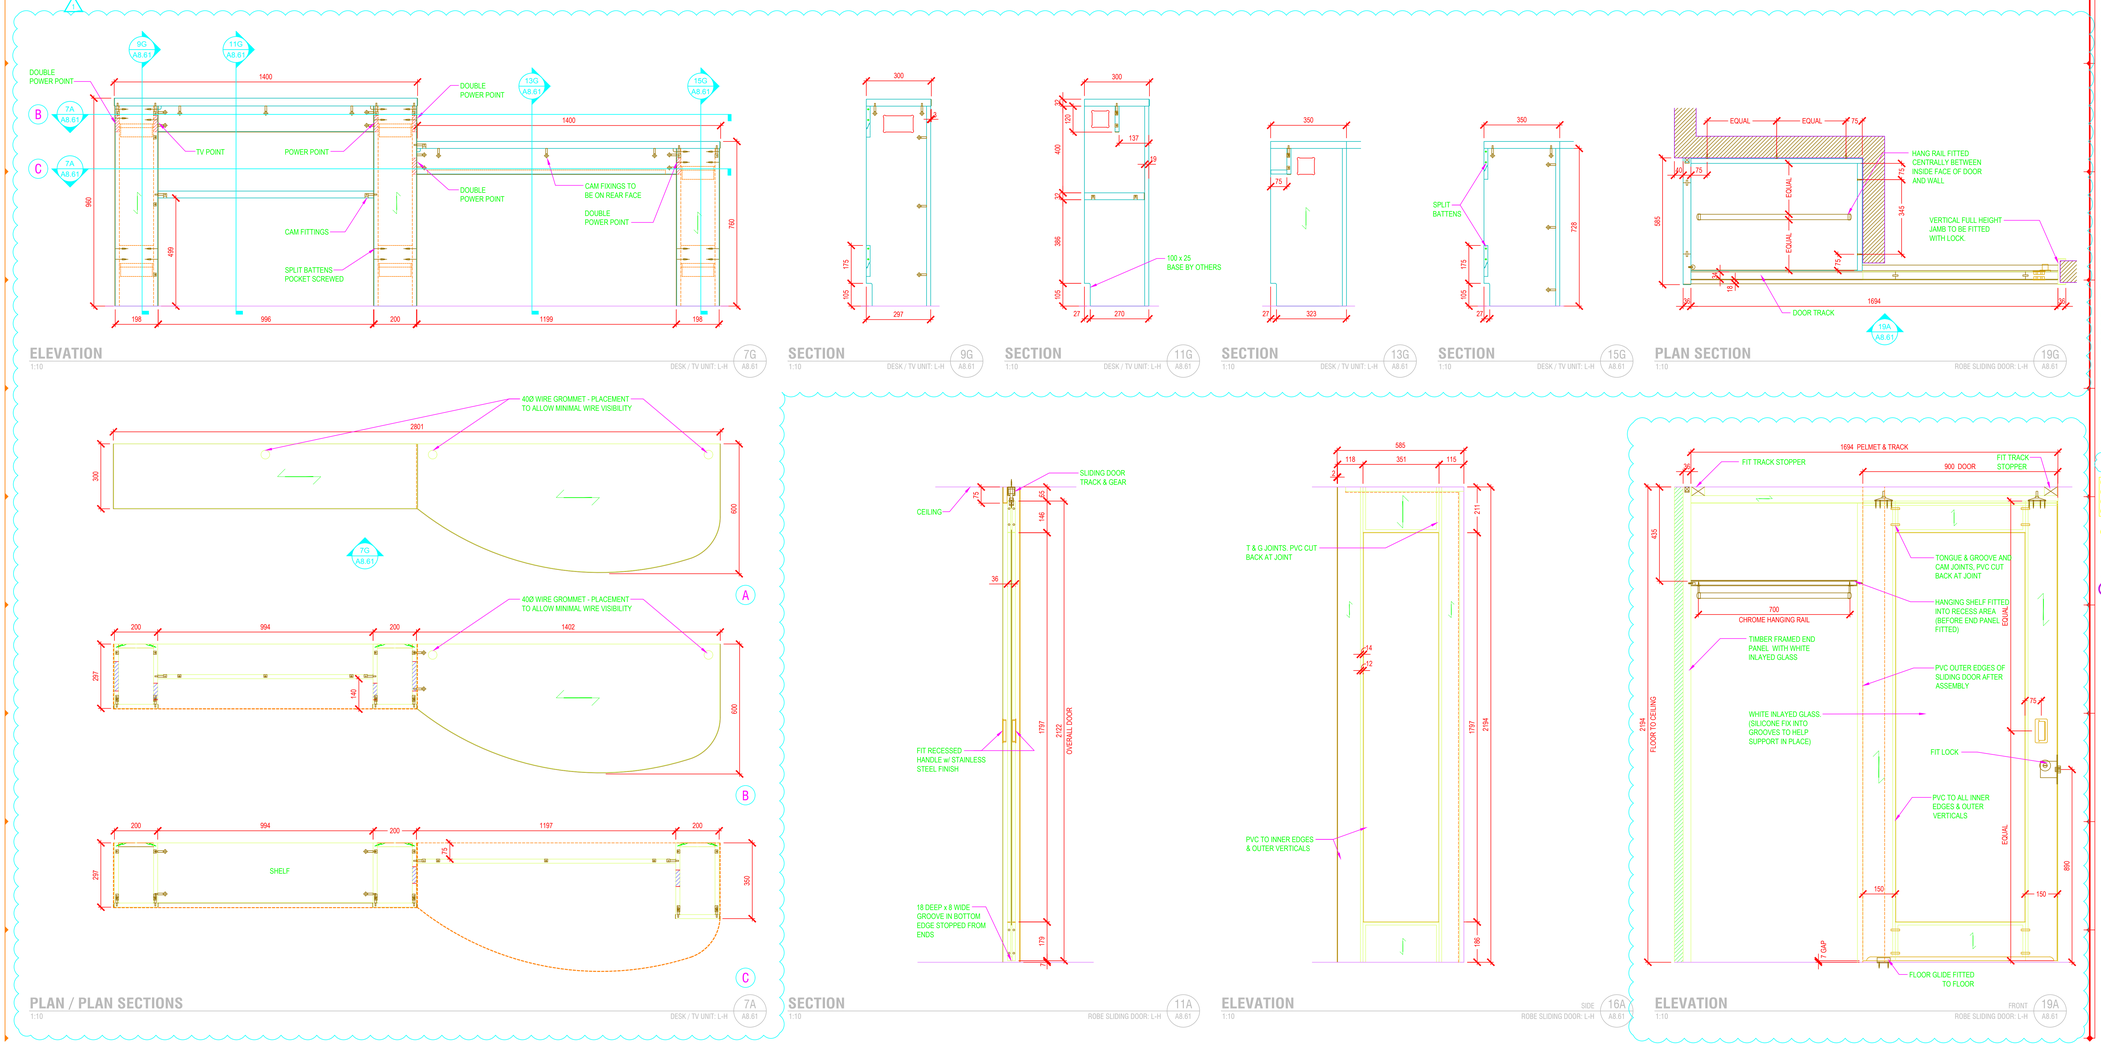

KEYNOTES:

1. DECORATIVE LIGHT FIXTURE -REFER TO FF&E PACKAGE
2. SHEER DRAPERY AND TRACK MOUNTED TO CEILING IN RECESSED POCKET -REFER TO FF&E PACKAGE.
3. DISPLAY CANISTERS -BUYOUT ITEM PLACED ON COUNTERTOP
4. ACCESSIBLE TRANSACTION SURFACE
5. BRAND MARK HAMPTON LOGO -REFER TO GRAPHICS PACKAGE
6. OPEN FACE DRAWER WITH HEAVY DUTY FULL EXTENSION GLIDERS
7. KEYCARD HOLDER (90Wx 150H x 180D)
8. LOCKABLE FILE DRAWER WITH FULL EXTENSION GLIDES -PROVIDE BRACKET FOR HANGING FILES
9. LOCKABLE CASH DRAWER WITH FULL EXTENSION GLIDES
10. GRAPHICS - REFER TO GRAPHICS PACKAGE
11. SURFACE MOUNTED VERTICAL SLIDING DOOR WITH GRAPHICS ON GUEST SIDE - REFER TO GRAPHICS PACKAGE
12. FLEX ZONE CONFIGURATION DETERMINED BY REGION
13. RECESSED COUNTERTOP TO CONCEAL SIDES OF BUS TOP -OPEN IN BACK FOR TUB REMOVAL -INTEGRATE COUNTERTOP CONSTRUCTION WITH WOOD DOOR FRAME
14. RECTANGULAR HOLE IN COUNTERTOP FOR TRASH DISPOSAL
15. FLAT SCREEN TV FF&E
16. 'POCKET DOOR SLIDE SYSTEM WITH 'PRESS LATCH' AND LOCK SHALL BE CONCEALED IN CABINET WHEN OPEN (TYPICAL OF 2 PAIRS OF DOORS)

EQUIPMENT LEGEND:

EQ - REFER TO FOOD AND BEVERAGE PACKAGE FOR EQUIPMENT SPECIFICATIONS, U.N.O.

001	COFFEE AIRPOTS
002	CONVEYOR TOASTER - OR OTHER EQUIPMENT DEPENDING ON REGION
003	UNDERCOUNTER REFRIGERATOR
004	JUICE DISPENSER (BY VENDOR)
005	INDUCTION WARMER (DROP-IN)
006	RACK SHELF
007	SOILED DISHTABLE ASSEMBLY
008	DISHWASHER W/ BOOSTER HEATER (VENTLESS)
009	GLASS RACK DOLLY
010	CLEAN DISHTABLE
011	WALL SHELF
012	SPARE NUMBER
013	HEATED WATER BATH
014	WORK COUNTER W/ SINK AND CABINET
015	ASSEMBLY TABLE
016	WORK COUNTER W/ TABLE BASE
017	HEATED HOLDING CABINET
018	WALL SHELF
019	HEATED CABINET W/ HEATED OVERSHELF
020	REFRIGERATED EQUIPMENT STAND
021	CONVECTION MICROWAVE OVEN
022	MICROWAVE OVEN
023	SPARE NUMBER
024	SPARE NUMBER
025	WORK TABLE
026	COFFEE MAKER (BY VENDOR)
027	HAND SINK W/ SOAP AND TOWEL DISP.
028	DISH DOLLY
029	REACH-IN REFRIGERATOR
030	WALL CABINET
031	REACH-IN FREEZER
032	PREP SINKS
033	CAN OPENER
034	SPARE NUMBER
035	STORAGE SHELVING
036	WALK IN COOLER / FREEZER
037	UNIT COOLER (COOLER)
038	COOLER / FREEZER SHELVING
039	COOLER CONDENSING UNIT
040	FREEZER CONDENSING UNIT
041	UNIT COOLER (FREEZER)
042	SPARE NUMBER
043	ESPRESSO MACHINE (FULLY AUTO.)
044	UNDERCOUNTER REFRIGERATOR
045	KEG COOLER
046	DRAINBOARD
047	BACK BAR COOLER
048	BLENDER
049	JOCKEY STATION
050	BLENDER STATION
051	HANDSINK W/ SOAP AND TOWEL DISP.
052	GLASSWASHER
053	ICE MACHINE W/ BIN
054	PASS-THRU DISPLAY REFRIGERATOR
055	REFRIGERATED CASE
056	MICROWAVE OVEN
057	PANINI PRESS
058	RECESSED UTENSIL HOLDER
101	P.O.S. MONITOR / KEYBOARD (REFER TO STANDARDS)
102	TRASH RECEPTACLE
103	CPU
104	PRINTER
105	MOBILE WASTE BIN

POWER & SIGNAL LEGEND:

- SINGLE POWER POINT
- DEDICATED POWER POINT
- DOUBLE POWER POINT
- DATA DEVICE
- TELEPHONE DEVICE
- TV POINT
- FLUSH FLOOR MOUNTED POWER POINT W/ BRASS FACE PLATE MAY CONTAIN ANY COMBINATION OF PHONE, DATA, SINGLE, & / OR DOUBLE POWER POINT.
- POWER THROUGH CEILING - REFER TO KEYNOTE
- J-BOX FOR DECORATIVE FIXTURE
- KEYCARD ACCESS DEVICE
- ACCESSIBLE ROOM

FINISH LEGEND:

- MATERIAL
- FINISH
- DIRECTION OF WOOD GRAIN
- C — CARPET
- G — GLASS
- M — METAL
- PT — PAINT
- PL — PLASTIC LAMINATE
- LR — SPECIALIZED RUBBER FITNESS FLOORING – REFER TO HAMPTON BY HILTON BRAND STANDARDS
- SF — SPECIAL FINISH
- CM — COMPOSITE MATERIAL/STONE
- T — TILE
- VB — VINYL BASE
- WC — WALL COVERING
- WD — WOOD
- BH — BACK OF HOUSE FINISH – REFER TO HAMPTON BY HILTON BRAND STANDARDS

GENERAL NOTES THIS SHEET:

A. REFER TO DOOR SCHEDULE ADDITIONAL INFORMATION.
B. FIXTURES AND CLEARANCES ARE SHOWN FOR DESIGN INTENT PURPOSES ONLY. BUILDING SHALL COMPLY WITH HILTON WORLDWIDE ACCESSIBILITY STANDARDS, LOCAL BUILDING CODES AND LOCAL ACCESSIBILITY GUIDELINES
C. REFER TO INTERIOR ELEVATIONS FOR ADDITIONAL FINISH INFORMATION

Hampton by Hilton

755 Crossover Ln. Memphis TN 38117
p:001.901.241.5000 f:001.901.374.5800

HAMPTON BY HILTON EMEA PROTOTYPE

VERSION 2.1
OCTOBER 2013

THESE PROTOTYPE PLANS ARE BASED ON OUR INTERPRETATIONS OF PROVIDING ACCESSIBLE ENVIRONMENTS FOR A RANGE OF ACCESSIBILITY OR BARRIER FREE CODES WORLDWIDE. HILTON DOES NOT AND CAN NOT WARRANT THAT OUR INTERPRETATION OF THESE CODES WILL CONFORM WITH ALL LOCAL JURISDICTIONS. EACH OWNER IS TO VERIFY WITH THE LOCAL CODE ENFORCEMENT AGENCY FOR ACCESSIBILITY OR BARRIER-FREE REQUIREMENTS. THE OWNER OF THE PROJECT CONTROLS THE ULTIMATE DESIGN AND CONSTRUCTION AND IS URGED TO SEEK APPROPRIATE COUNCIL TO ENSURE SUCH COMPLIANCE.

NOTE OF CAUTION: USE OF THESE DRAWINGS AND/OR SPECIFICATIONS SHALL IN NO WAY GIVE RISE TO ANY LIABILITY ON THE PART OF HILTON WORLDWIDE FOR ANY DEFECT OR DEFICIENCY OF SAID DRAWINGS AND/OR SPECIFICATIONS. ANY PERSON USING THESE DRAWINGS AND/OR SPECIFICATIONS MUST VERIFY THROUGH HIS OWN MEANS, ARCHITECT, ENGINEERS, AND OTHER PROFESSIONALS, THEIR COMPLIANCE WITH ANY LAW AND ADEQUACY FOR THE INTENDED PURPOSE, AS HILTON WORLDWIDE MAKES NO REPRESENTATION WHATSOEVER IN THAT REGARD. THE QUALITY OF WORKMANSHIP, AND THE ADEQUACY AND SUITABILITY OF THE PLANS, SPECIFICATIONS, AND DESIGN DATA FOR A PARTICULAR PROJECT IS THE SOLE RESPONSIBILITY OF THE OWNER.

IT IS THE RESPONSIBILITY OF THE FRANCHISEE AND THEIR CONSULTANTS TO COORDINATE ALL ADDENDA ITEMS ISSUED BY HILTON WORLDWIDE INTO THEIR RECORD SET OF CONSTRUCTION DOCUMENTS. ADDENDA ARE AVAILABLE JUST BELOW THE PROTOTYPE DRAWINGS ON THE FRANCHISE.COM WEBSITE.

HILTON WORLDWIDE DOES NOT MAKY ANY REPRESENTATION OR WARRANTY AS TO, NOR SHALL IT BE RESPONSIBLE FOR ANY OMISSIONS ON THE PART OF THE FRANCHISEE OR THEIR CONSULTANTS. OMISSIONS BY THE FRANCHISEE OR THEIR CONSULTANTS DOES NOT CONSTITUTE A WAIVER AND DOES NOT RELEASE THE FRANCHISEE FROM ANY RESPONSIBILITY TO CONFORM TO THE CRITERIA DEFINED IN THE BRAND'S PROTOTYPE REQUIREMENTS, ASSOCIATED ADDENDA AND/OR DESIGN AND CONSTRUCTION STANDARDS.

AUTHORIZED FOR INTERNAL USE ONLY

ISSUED INFORMATION
ISSUED:
October 2013
REVISIONS:

PROJECT INFORMATION

PROTOTYPE PACKAGE

SHEET INFORMATION

Millwork Details: Guest Rooms

A8.61

This drawing, printed or otherwise, is the copyright property of Hilton Worldwide. This drawing may not be used, reproduced or copied without the permission of Hilton Worldwide. ©

16 DECEMBER 2013